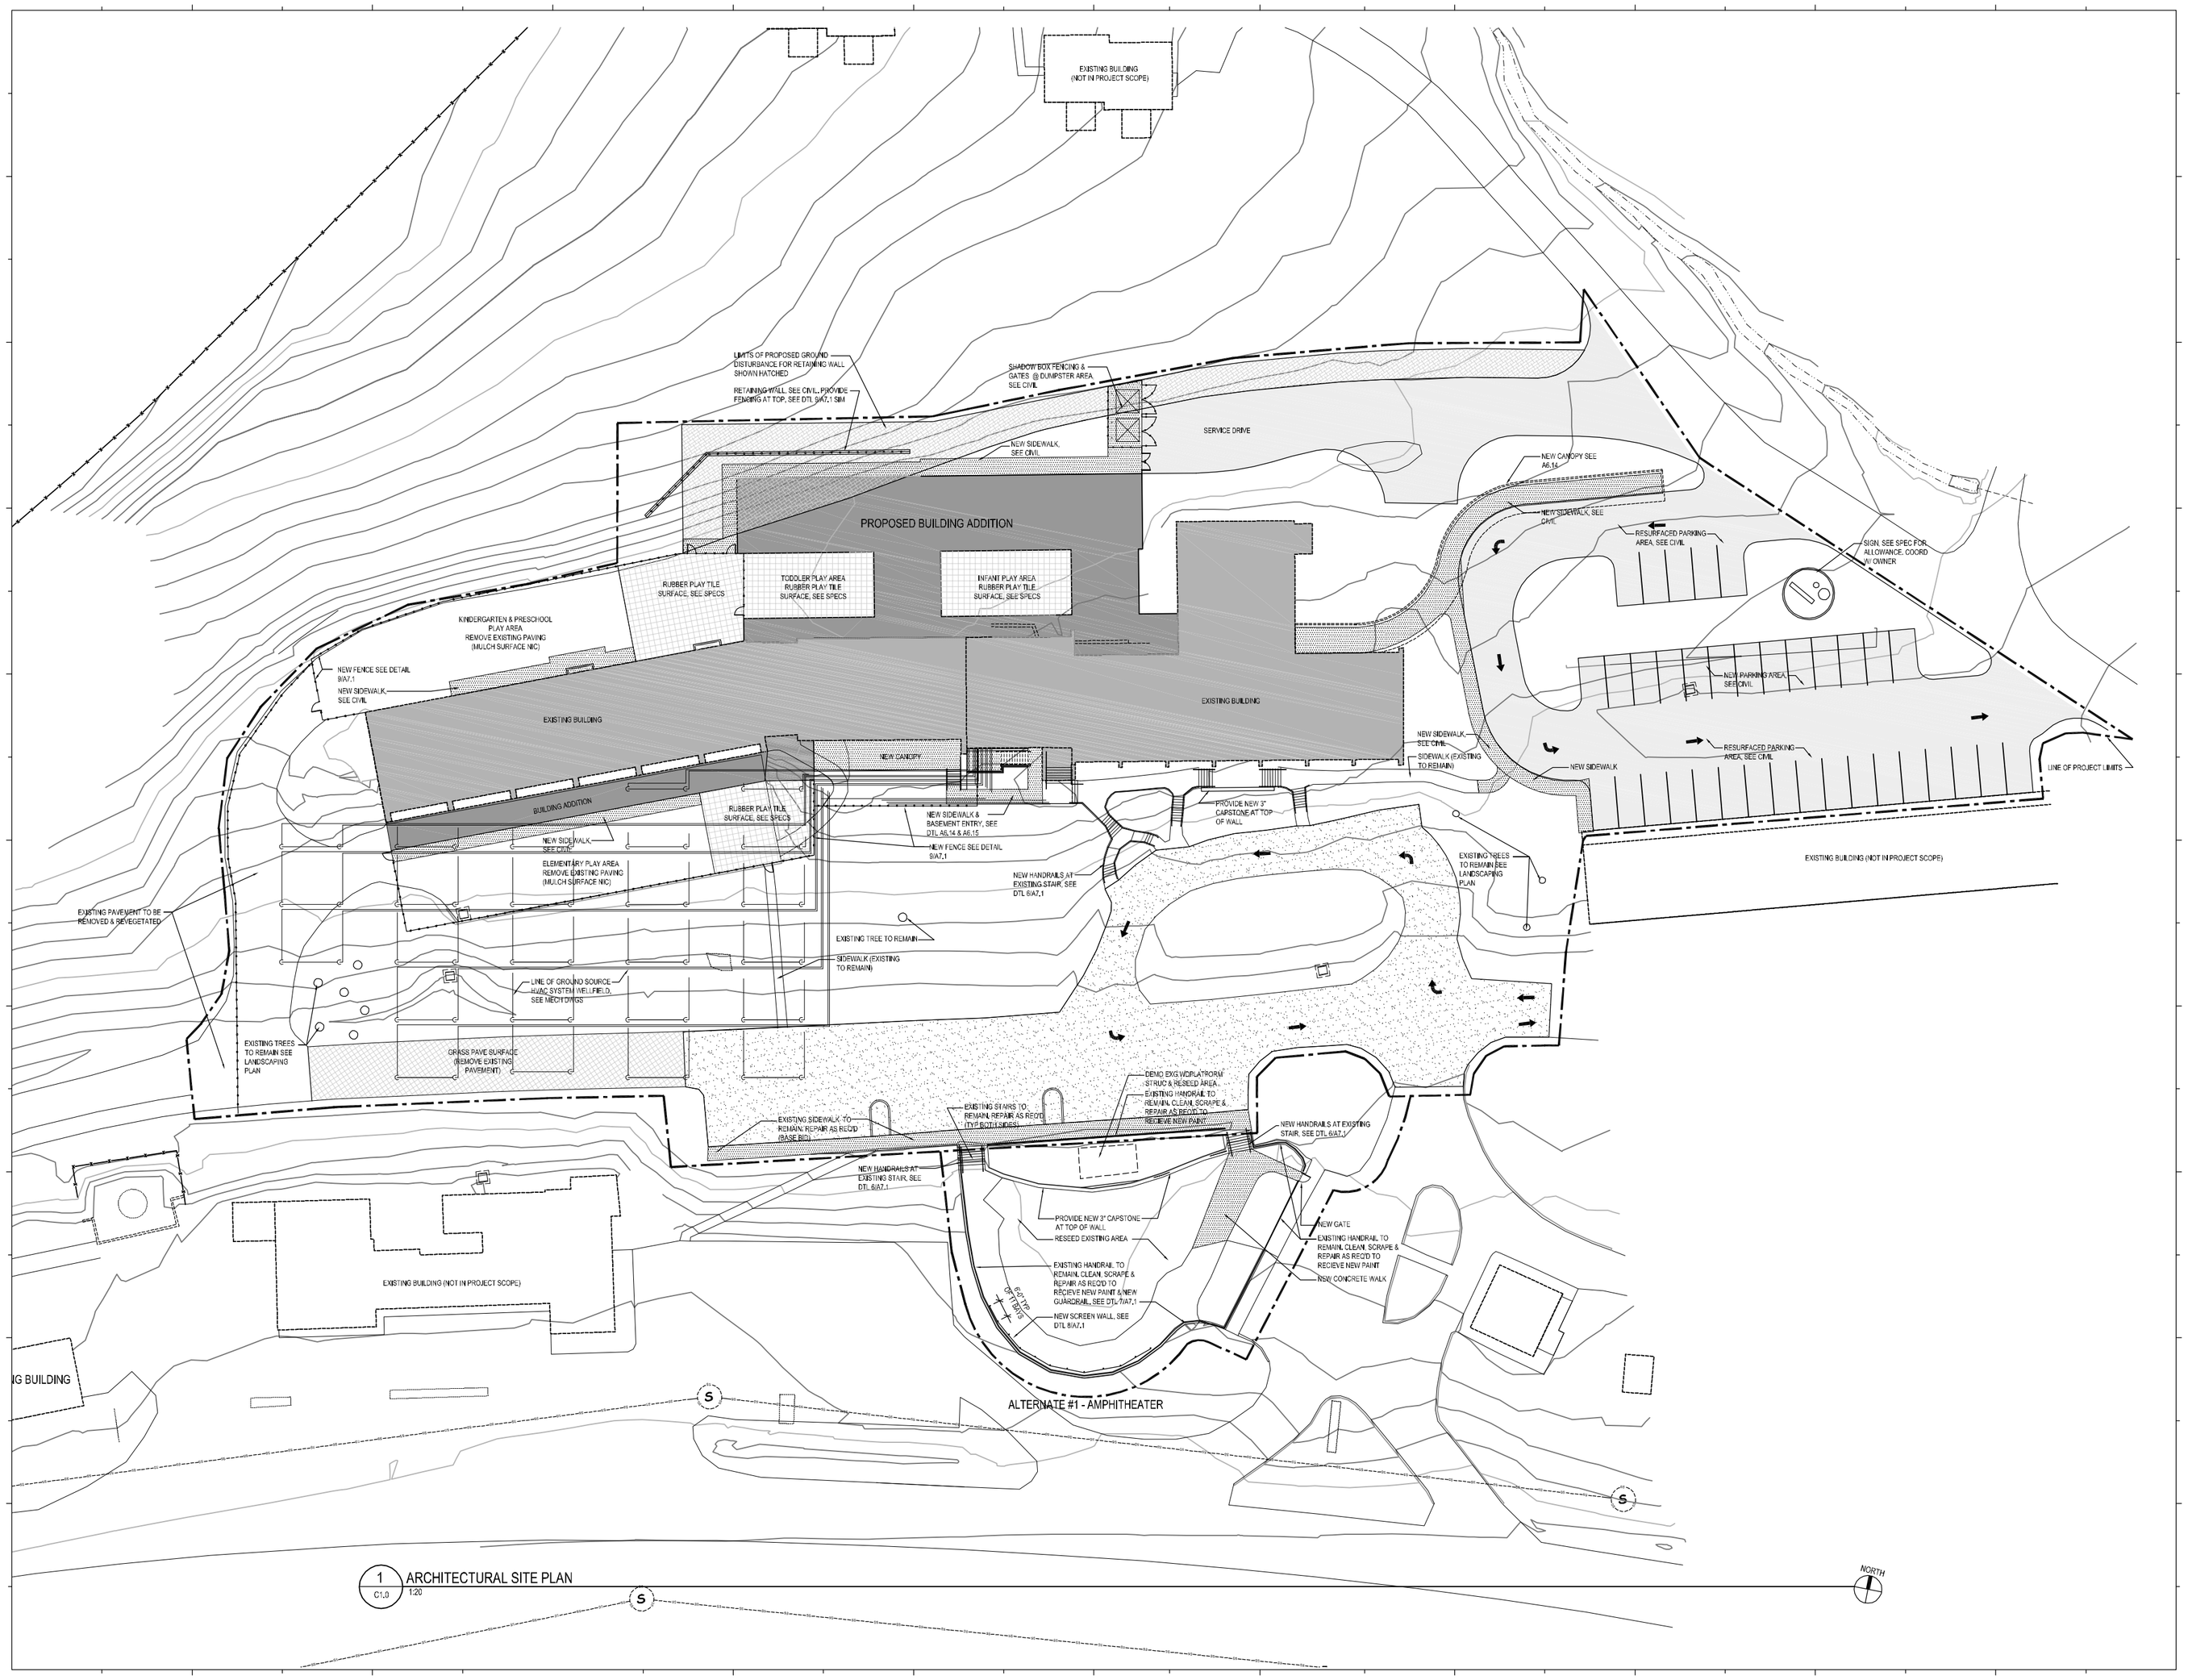

1 C1.0 ARCHITECTURAL SITE PLAN
1:20

PADGETT & FREEMAN ARCHITECTS, P.A.
Charlotte, NC 28204 Asheville, NC 28801
30 Choctaw Street Asheville, NC 28801 P: 828.254.1963 F: 828.253.3397
www.padgettandfreeman.com

PROGRESS DRAWING
NOT FOR
CONSTRUCTION

THE NEW KITUWAH ACADEMY OF CULTURE& LANGUAGE

CHEROKEE, NORTH CAROLINA

Revision

Project number
0711
Drawn by

Name
ARCHITECTURAL SITE PLAN

Date
MARCH 5, 2008
Sheet
C1.0